Town of West Warwick
Sewer System Plan

Date: APRIL 2005 Scale: 1"=800'±

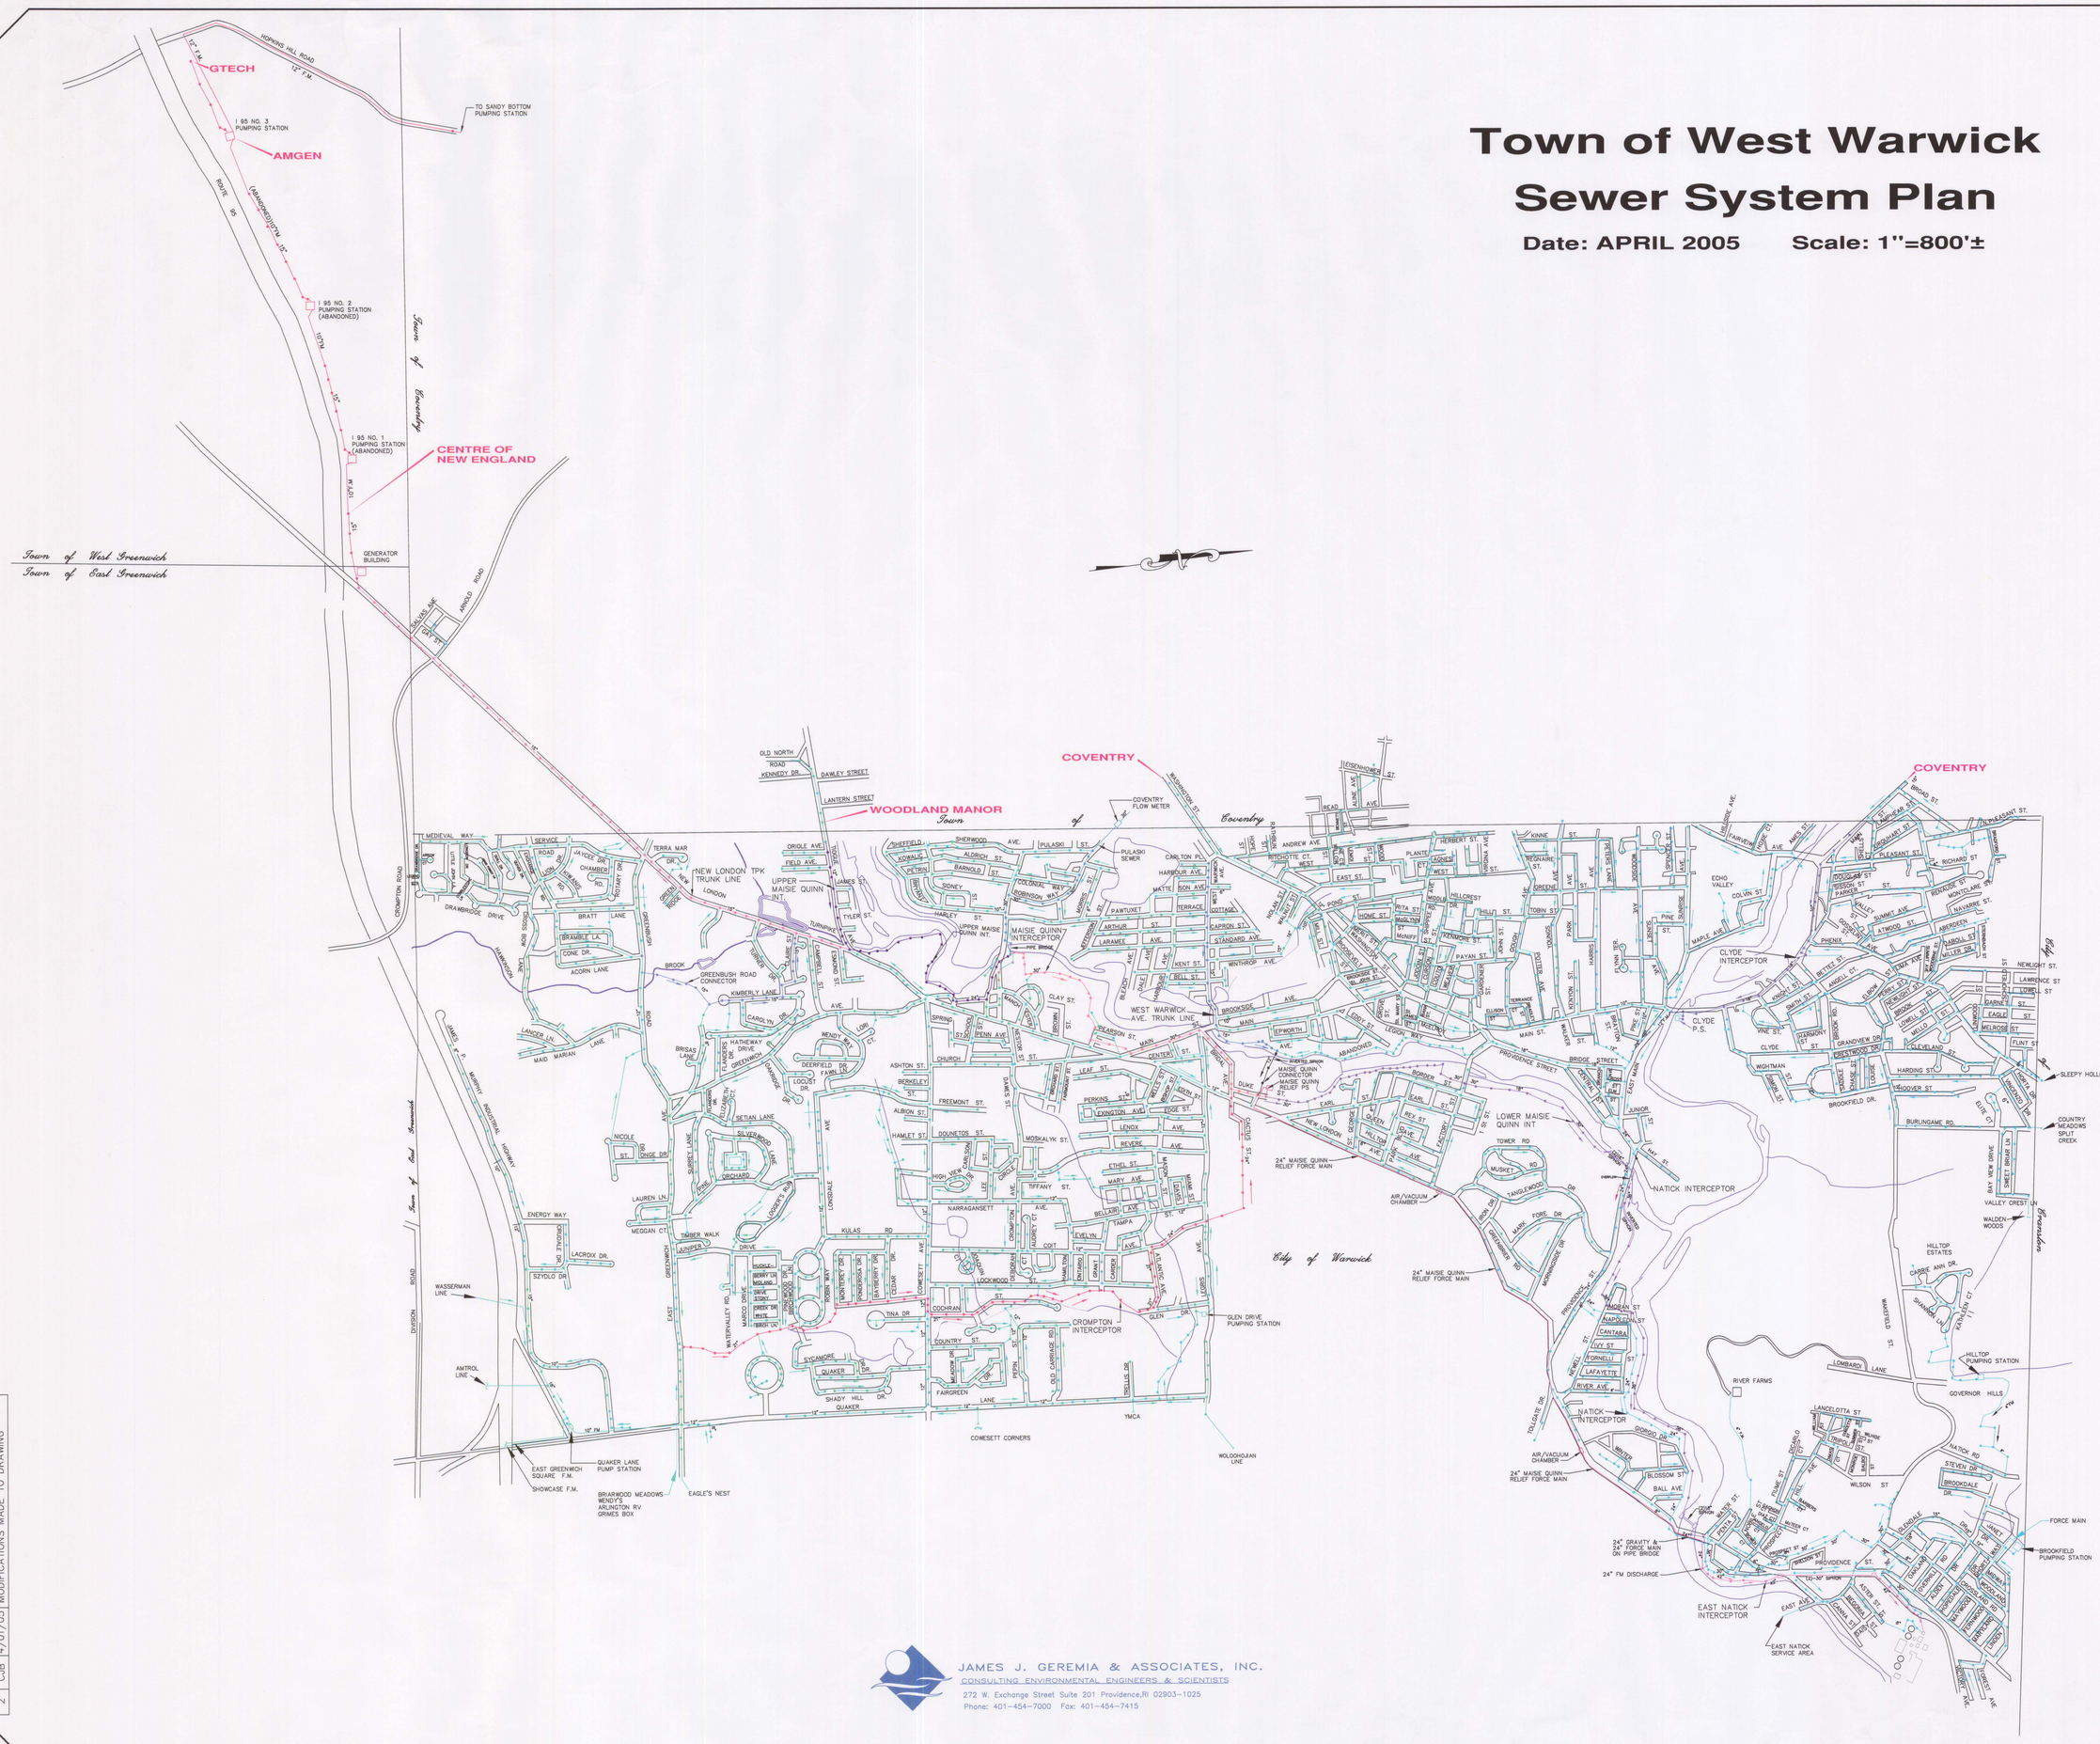

JAMES J. GEREMIA & ASSOCIATES, INC.
CONSULTING ENVIRONMENTAL ENGINEERS & SCIENTISTS
272 W. Exchange Street Suite 201 Providence,RI 02903-1025
Phone: 401-454-7000 Fax: 401-454-7415

WEST WARWICK SEWER MAP 04.01.05

1	CJB	8/01/01	MODIFICATIONS MADE TO RENAUDE ST.
2	CJB	4/01/05	MODIFICATIONS MADE TO DRAWING